CONTRACTOR PRINT

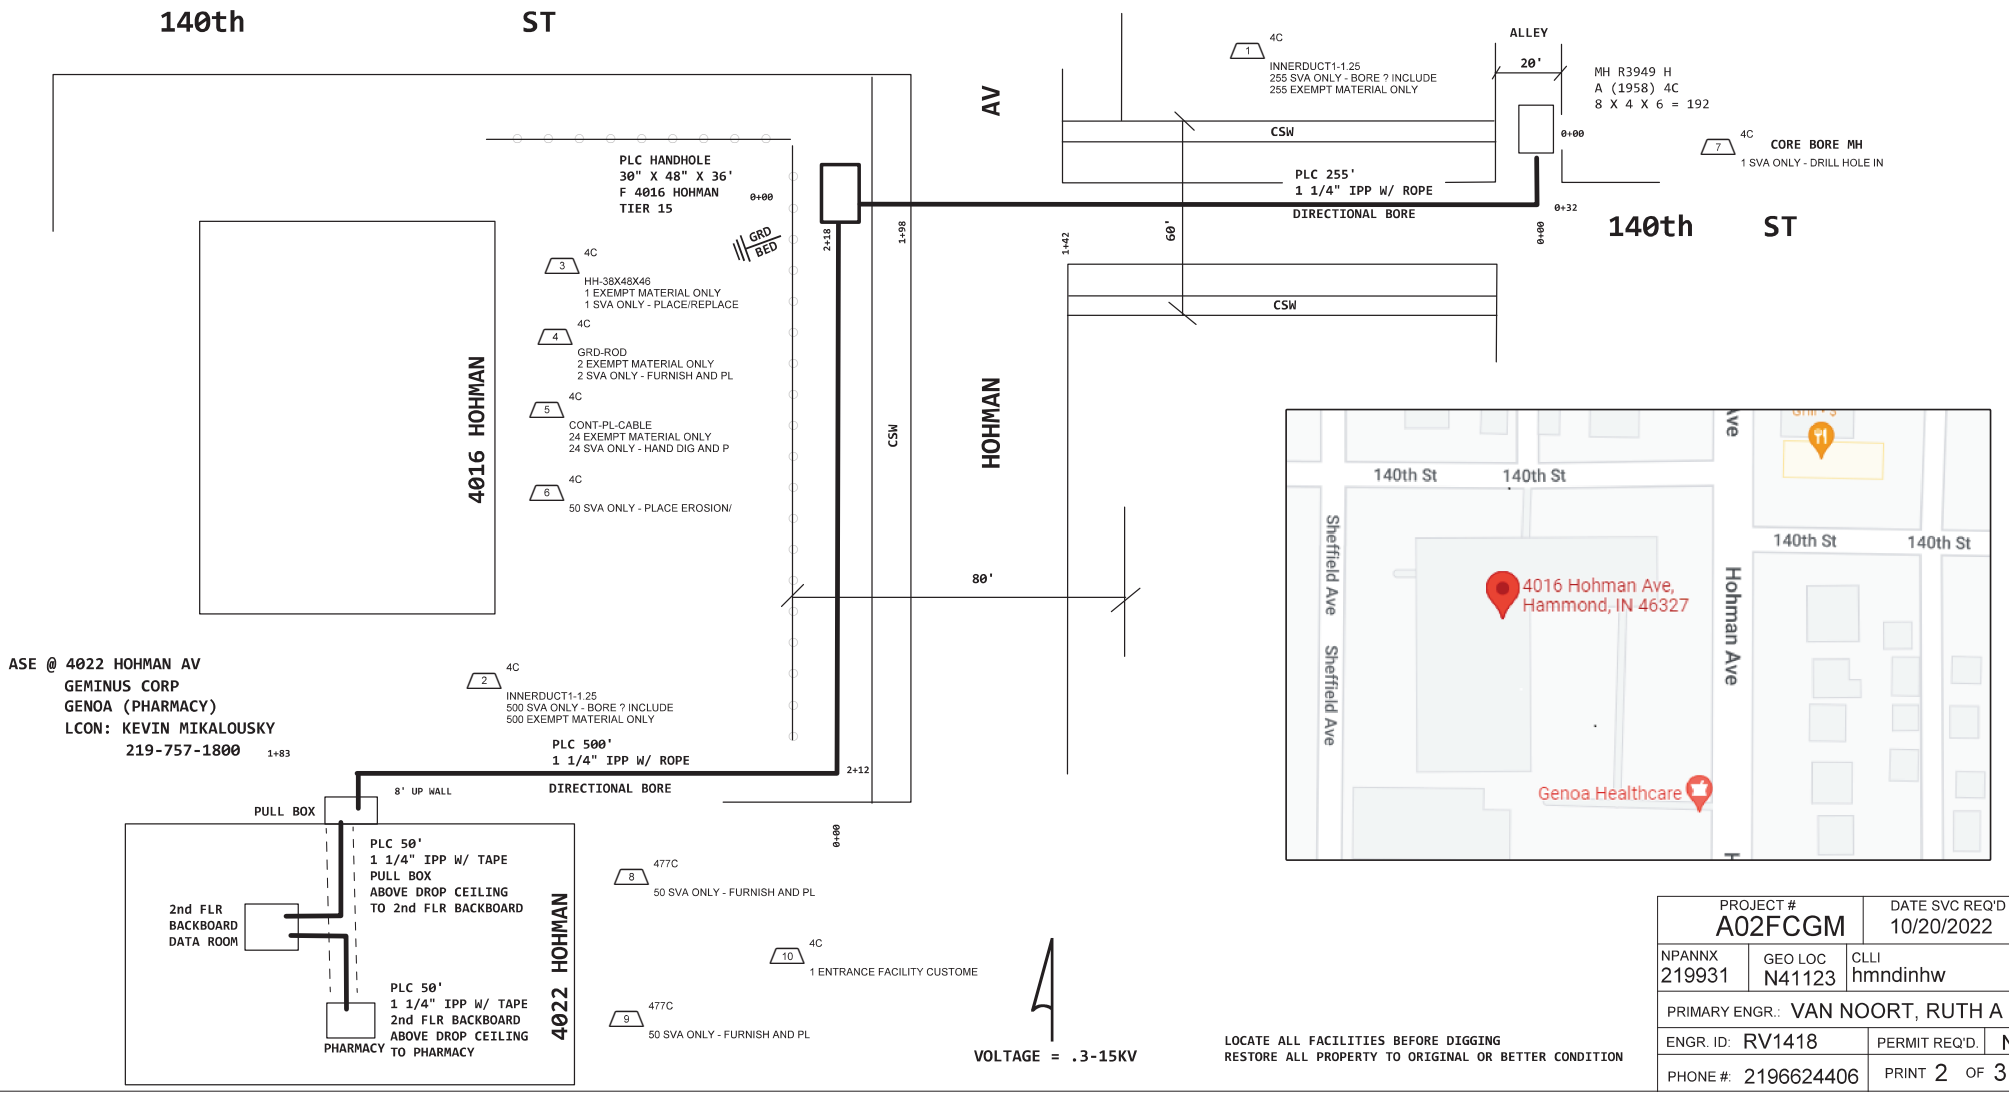

PROJECT # A02FCGM		DATE SVC REQ'D 10/20/2022
NPANNX 219931	GEO LOC N41123	CLLI hmndinhw
PRIMARY ENGR.: VAN NOORT, RUTH A		
ENGR. ID: RV1418		PERMIT REQ'D. N
PHONE #: 2196624406		PRINT 2 OF 3

AT&T Proprietary (Internal Use Only.) Not for use or disclosure outside of AT&T companies except under written agreement.